PLAT of the City of CAPE GIRARDEAU, MO.

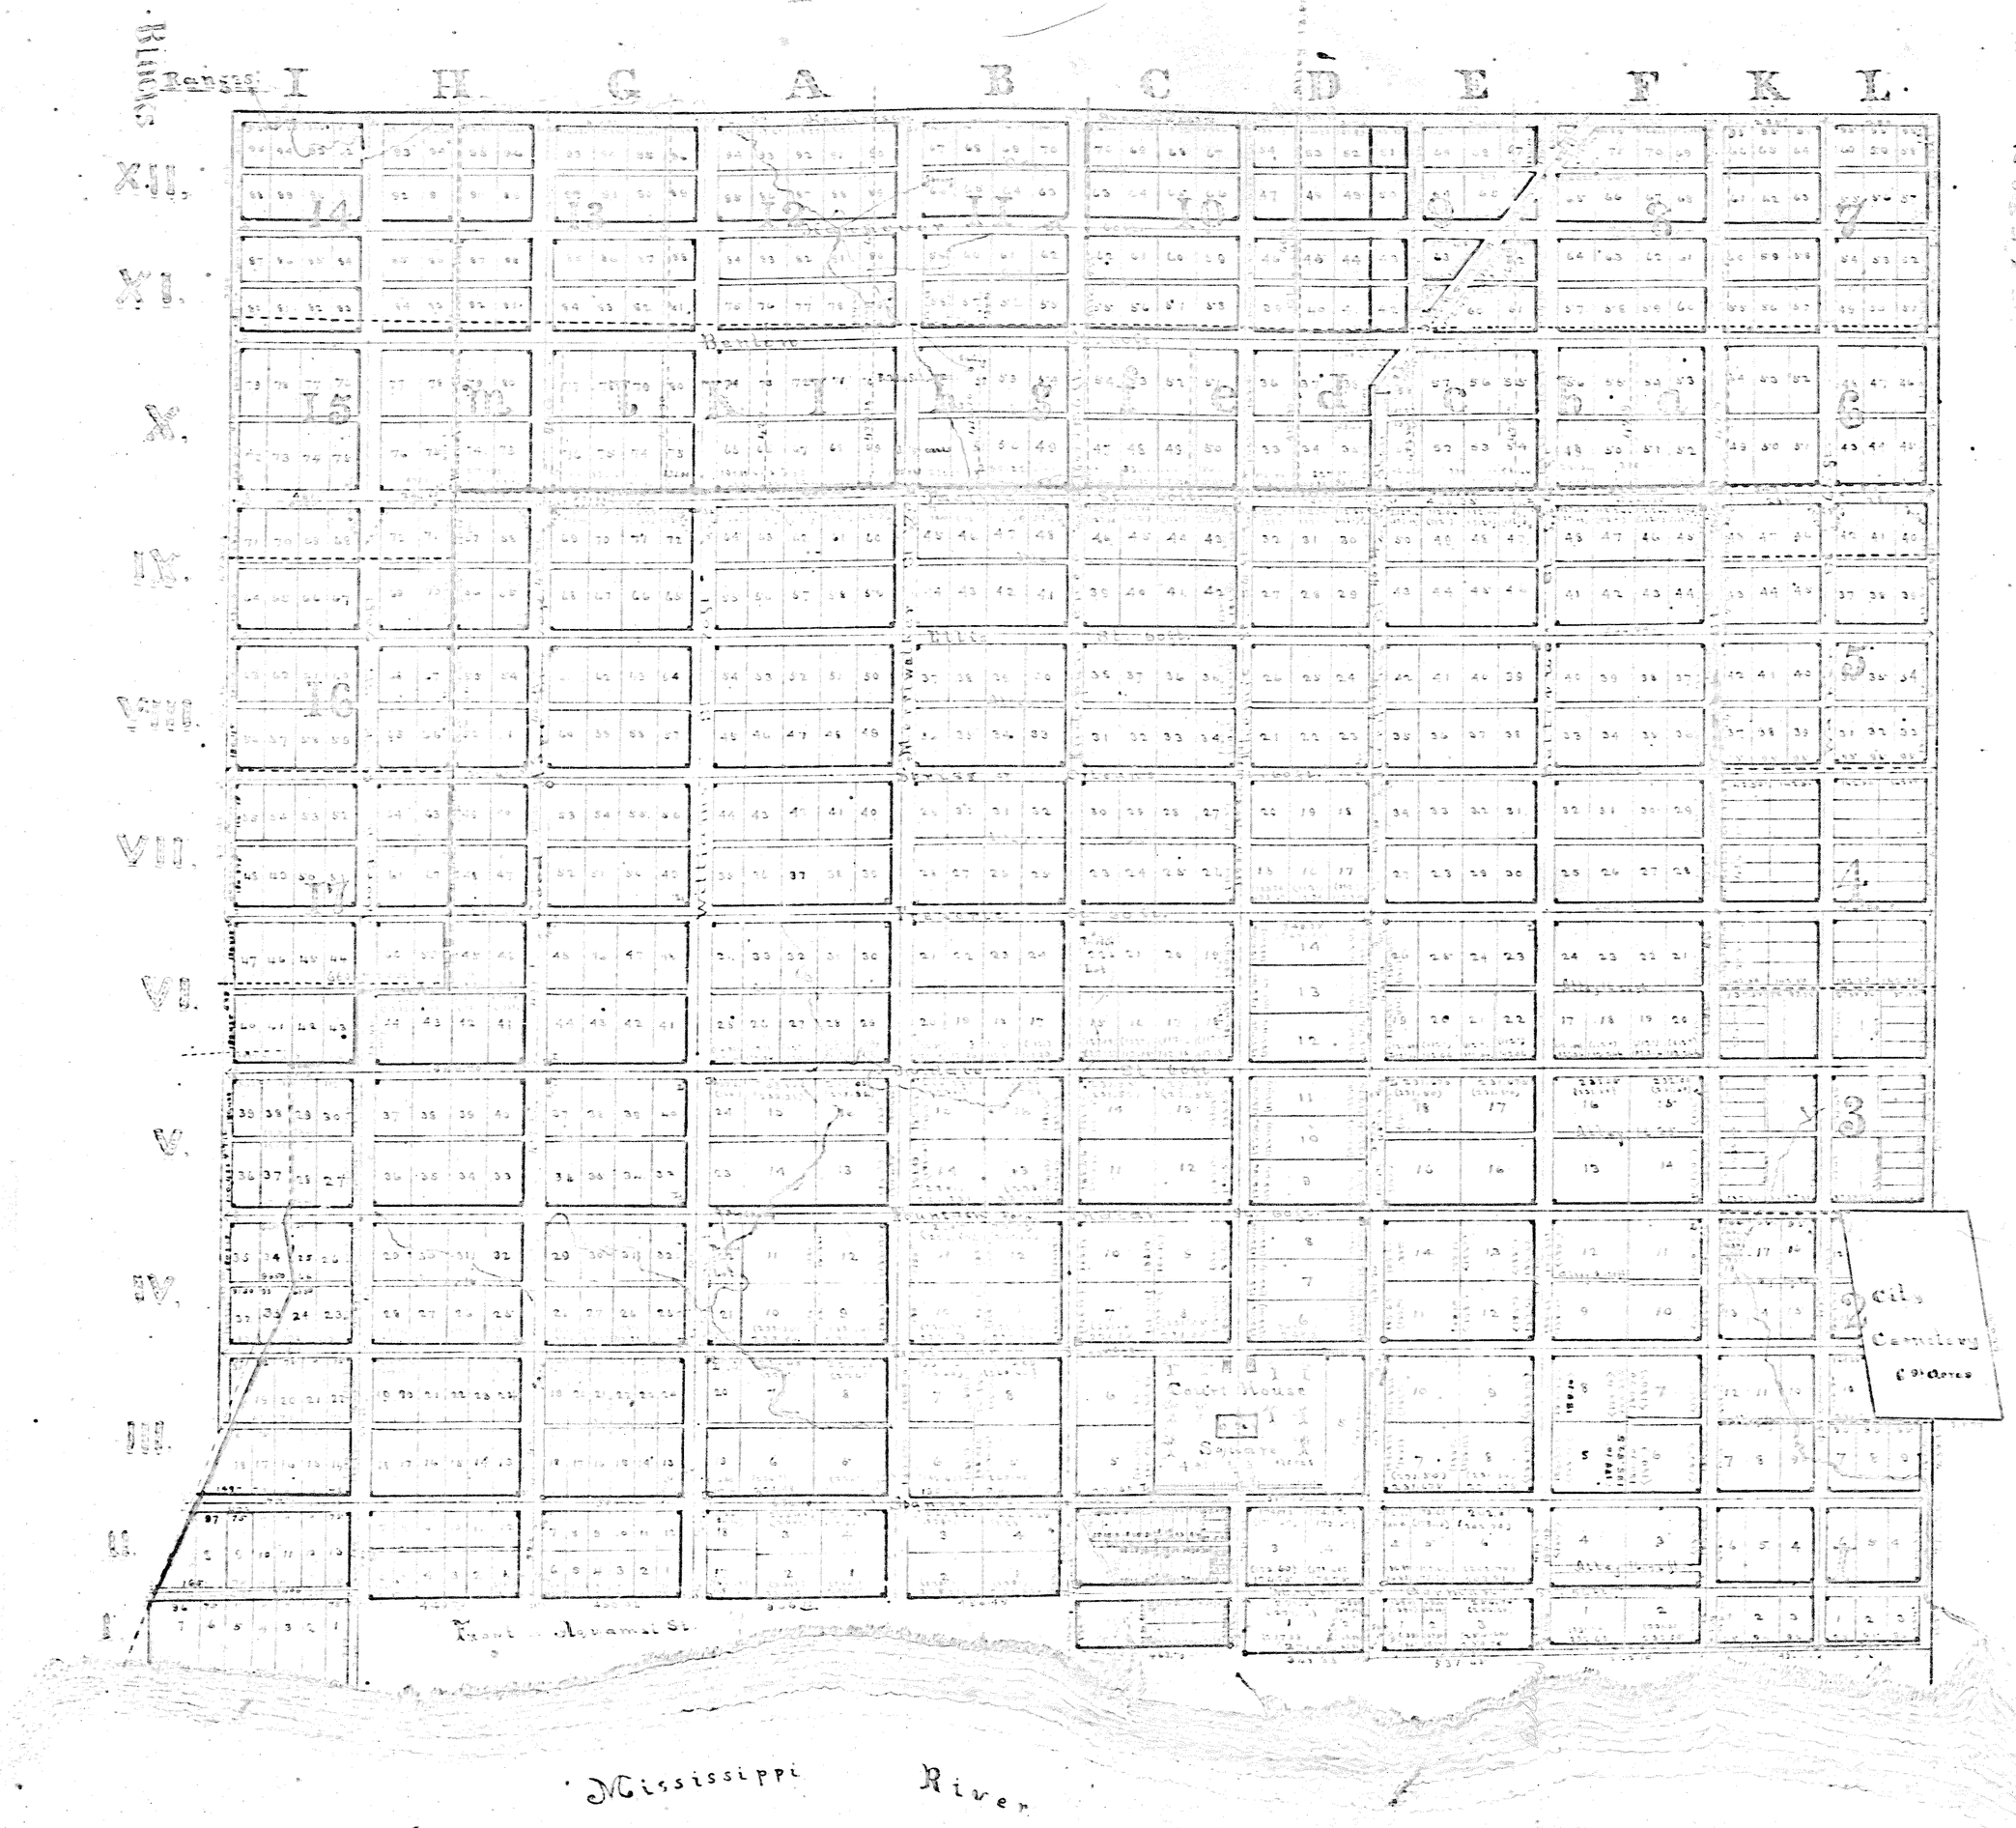

This Map & the field notes received & approved on the 24th day of May 1869 & the draw[illegible] of the grades of the several streets of the City of Cape Girardeau received & approved on the 9th day of [illegible] 1869 were adopted confirmed & established by Ordinance No 209 approved the 4th day of January 1870.

In Testimony whereof I have hereunto set my hand & caused the seal of said City to be affixed this fifth day of January A.D. 1870.

Signed [illegible] Mayor

Attest Edward D. Engelmann
Signed Secretary

Scale 200 ft to the inch 1:2400

Ground designated for Public purposes
Public Buildings
Town Surveyed in 1808
Town Surveyed in 1818 and 1844 {old limits}
City Surveyed in 1858 and 1868-69 {new limits}

Henderson's Addition Surveyed & Recorded in 1856
Sanford & Ellis Subdivision Surveyed & Recorded in 1838.
Hy Filbrun's Subdivision recorded in 1864
Hy Filbrun's Subdivision recorded in 1864
{this Subdivision is the changement of the South half of
{Filbrun's former Subdivision}

Limits of Out Lots

The numbers of Out Lots are represented by large figures.

The crown figures show the dimensions of Out Lots & the distances of each lot from the middle of the next street. No correction for ± being made.

The lengths are those given in Mr Conners & Spriggs field notes

The light black lines & figures are the lines & figures of the actual survey.

Boundary given by Mr Spriggs Survey (different from the boundaries as) shown by deeds.

The black figures represent the actual length & width of Blocks & Lots.

And the figures in parenthesis give the length & width of lots as given by the deeds.

Sandstones as corners
Limestones as corners
Corner Standing in the place of former corner
Corner (old) which stood right in one line but wrong in the other.

Variation 6° 30' E.

M. 10 1869

N. Gonner
C. Eg.